

TOPLINE CEILING - GROOVE PLANKS - T & G

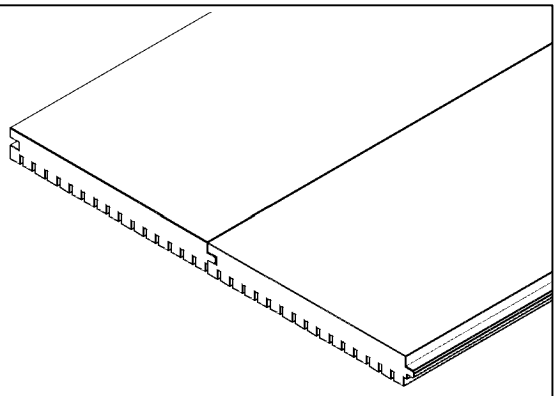



- TOPLINE PLANKS CAN BE EASY INSTALLED WITH TONGUE AND GROOVE ARRANGEMENT. T-GRID CEILING MOUNT WITH CEILING CLIPS.
- NRC VALUES AS HIGH AS .90 DEPENDENT UPON PERFORATION SELECTION WHERE DESIGN DICTATES, NON-PERFORATED, REFLECTIVE LINEAR PLANKS ARE ALSO AVAILABLE.
- TYPICAL TOPLINE PLANK SIZES ARE 5" X 96"(NOMINAL) LONG.
- GROOVE PATTERNS ARE AVAILABLE PER 6/2, 13/3, 14/2, 28/4, 29/3 IN MILLIMETERS.

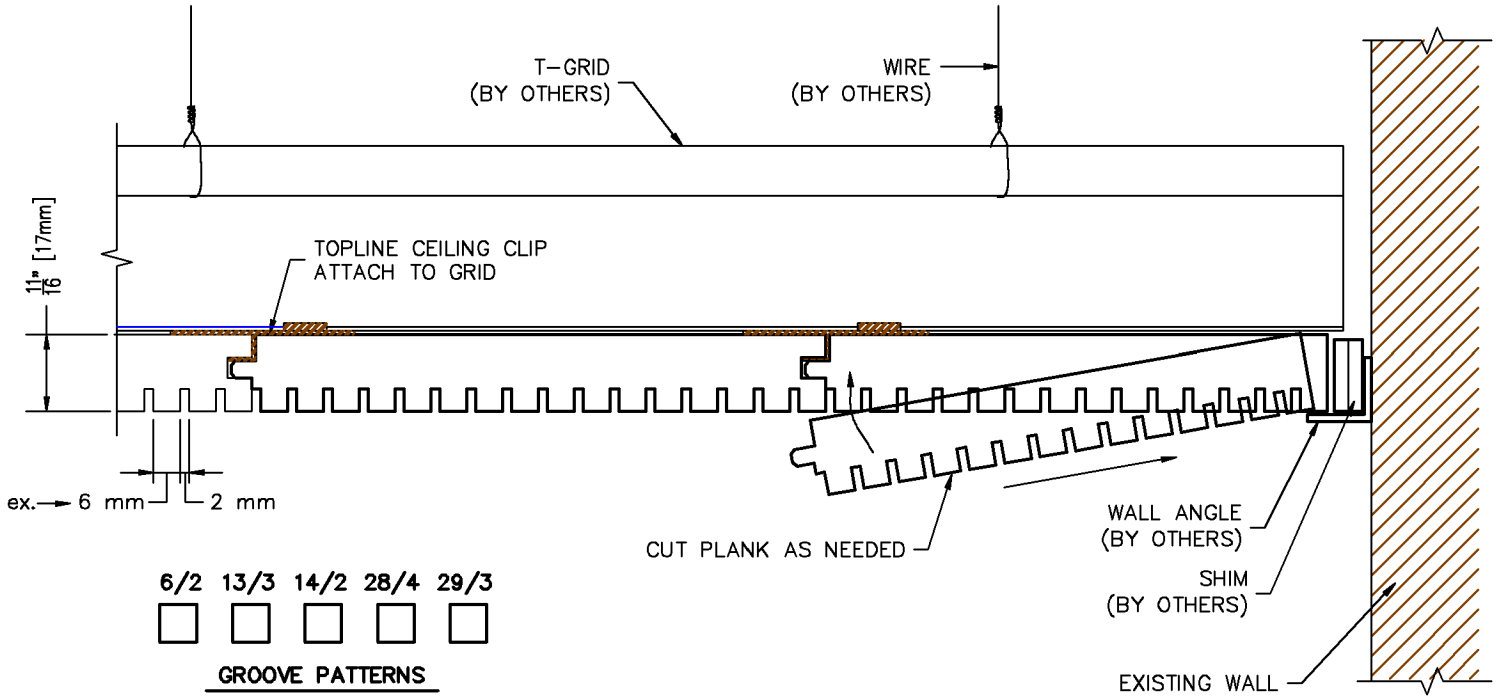


6/2 13/3 14/2 28/4 29/3

GROOVE PATTERNS

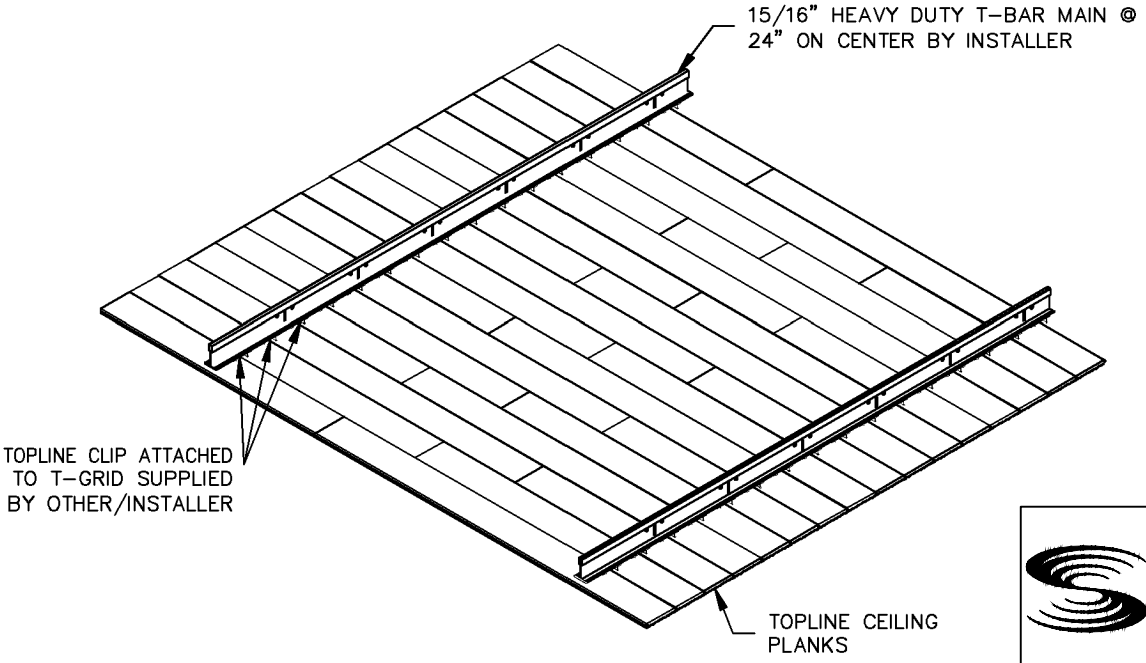

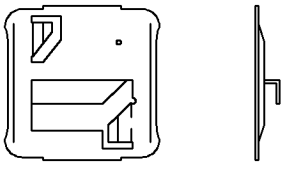


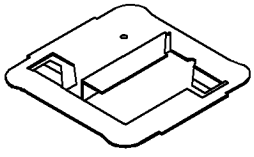


TOPLINE CEILING CLIP


SOUND SEAL®
50 H.P. ALMGREN DRIVE AGAWAM, MA 01001
PH. (413) 789-1770 FAX: (413) 789-4444


TOPLINE CEILING - SOLID PLANKS - T & G

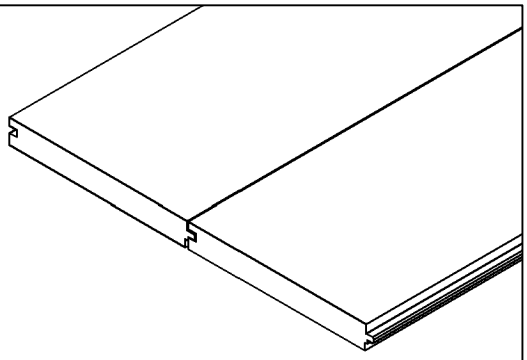


- TOPLINE PLANKS CAN BE EASY INSTALLED WITH TONGUE AND GROOVE ARRANGEMENT. T–GRID CEILING MOUNT WITH CEILING CLIPS.
- NRC VALUES AS HIGH AS .90 DEPENDENT UPON PERFORATION SELECTION WHERE DESIGN DICTATES, NON–PERFORATED, REFLECTIVE LINEAR PLANKS ARE ALSO AVAILABLE.
- TYPICAL TOPLINE PLANK SIZES ARE 5" X 96"(NOMINAL) LONG.

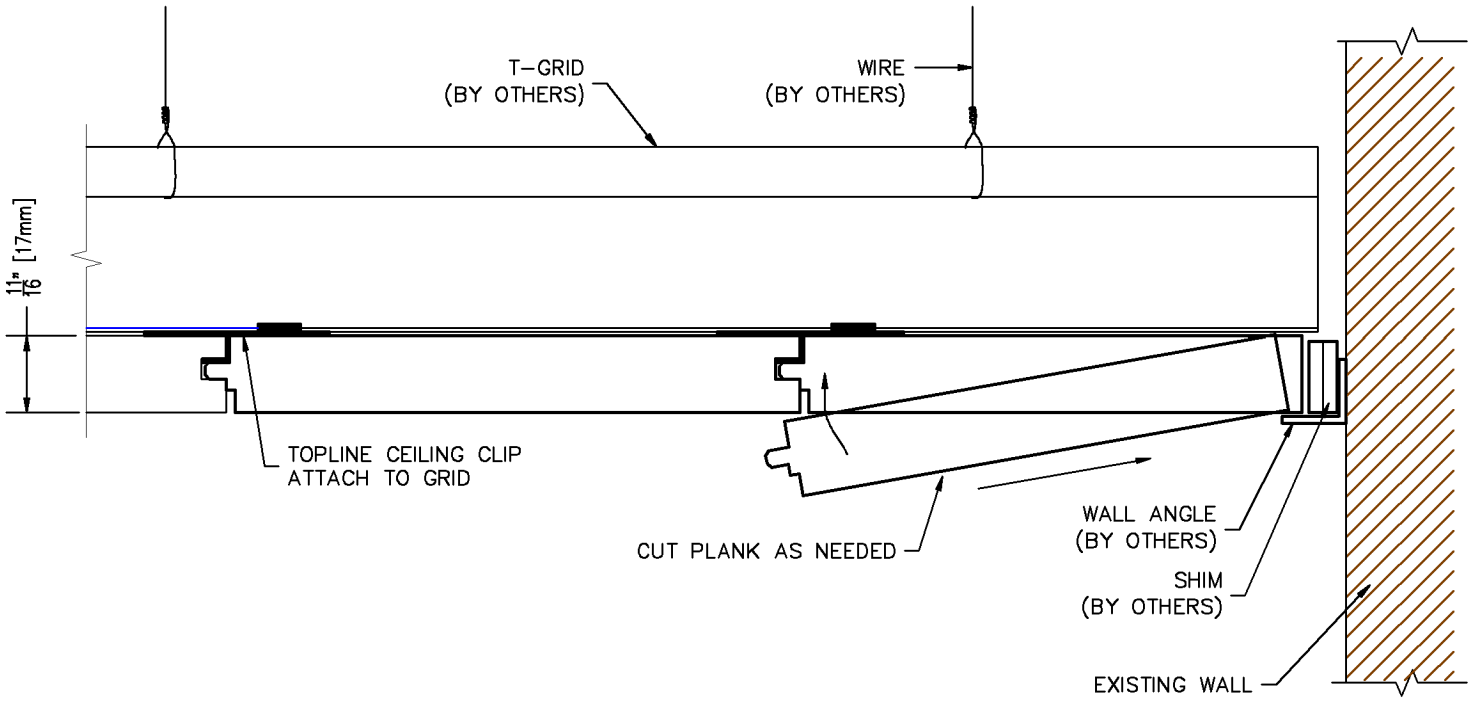

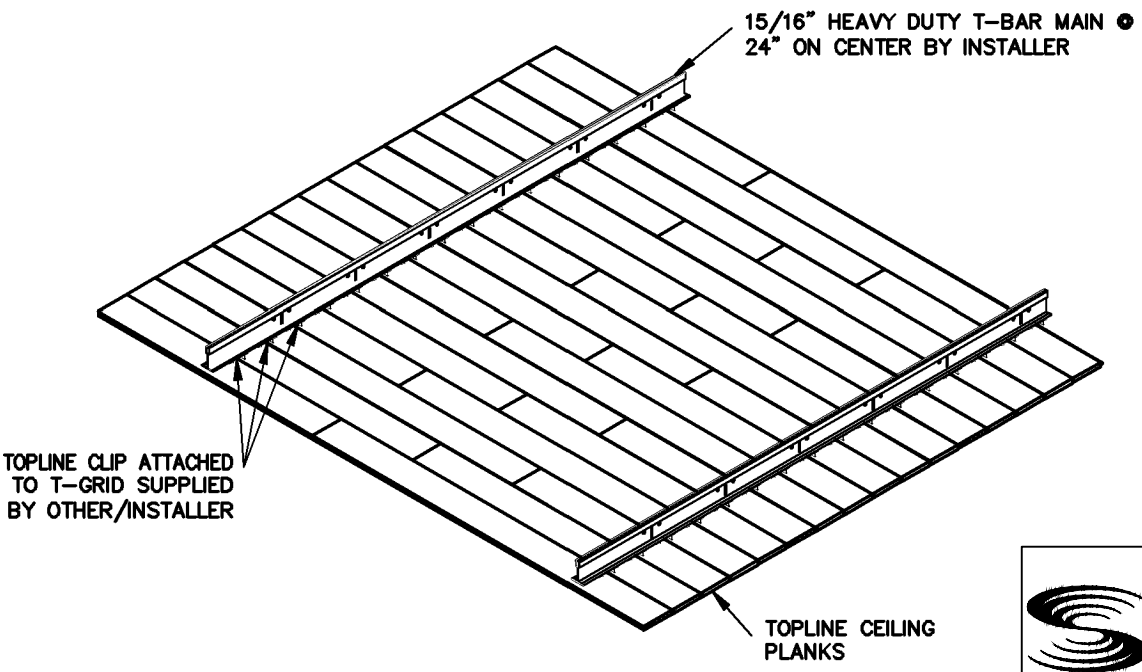

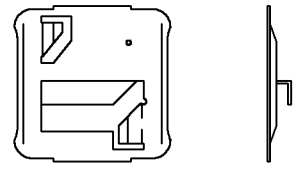

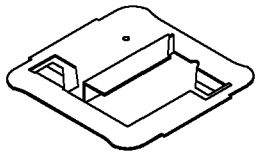

TOPLINE CEILING CLIP

SOUND SEAL®
50 H.P. ALMGREN DRIVE AGAWAM, MA 01001
PH. (413) 789-1770 FAX: (413) 789-4444