
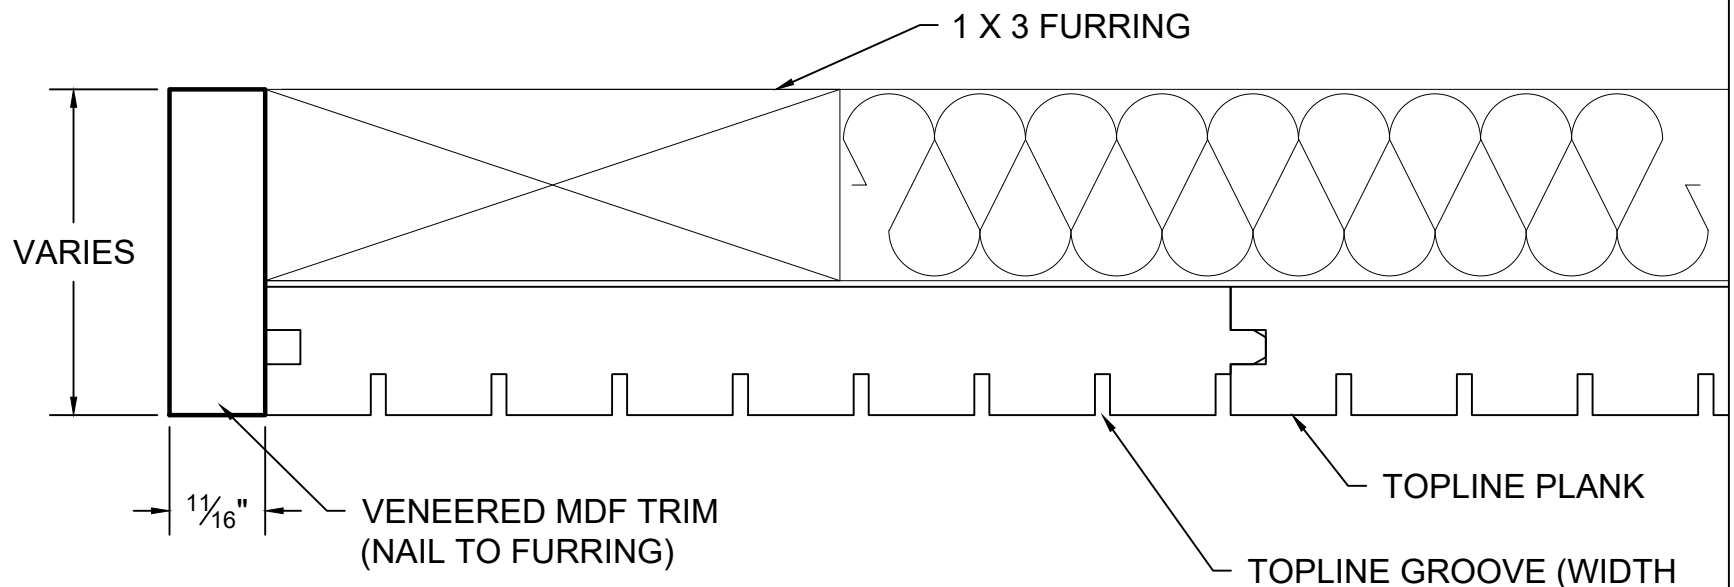


1 TRIM OPTION FLUSH DETAIL

Full Scale

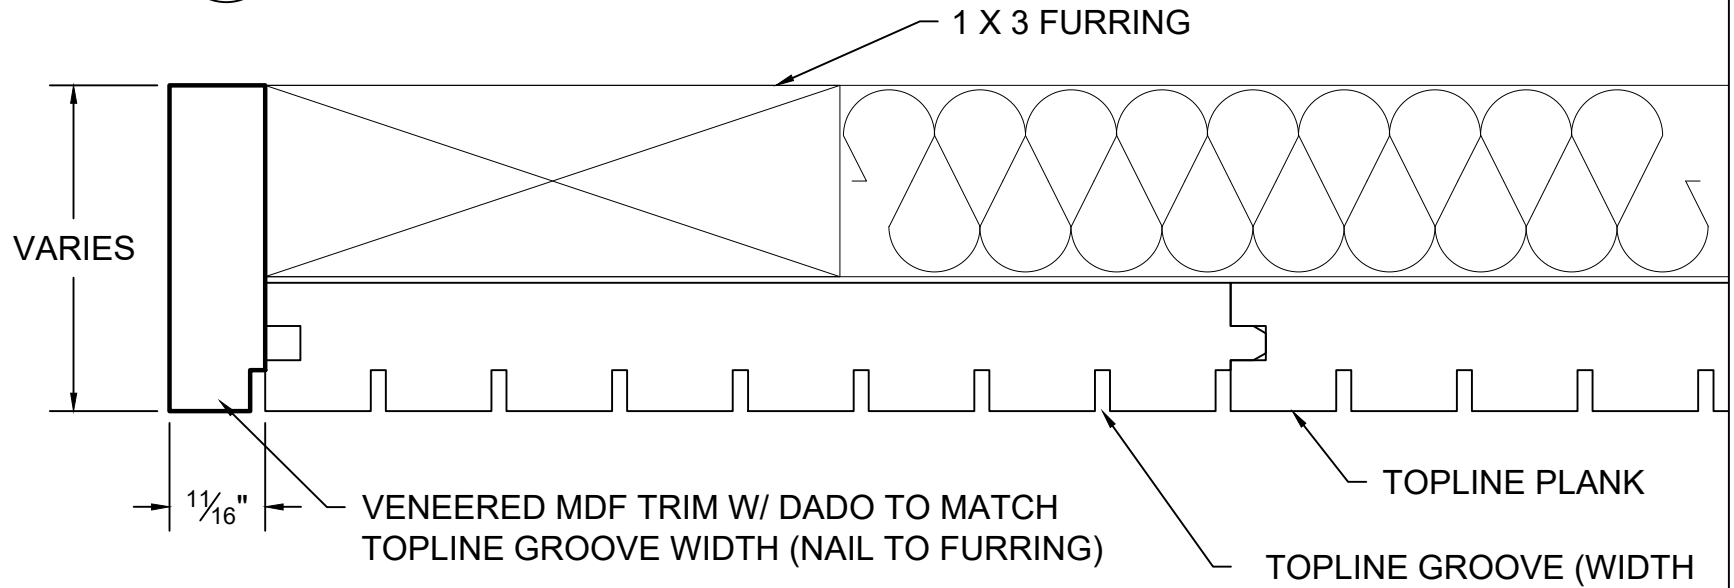

2 TRIM OPTION DADO DETAIL

Full Scale

* DADO BY INSTALLER

DATE

DRAWN BY

REV

SOUND SEAL®
50 H.P. ALMGREN DRIVE AGAWAM, MA 01001
PH. (413) 789-1770 FAX: (413) 789-4444

TOPLINE TRIM DETAIL

SCALE: AS NOTED

JOB NUMBER: -

SHEET: -

DRAWN BY: KJC

DATE: 10/15/26